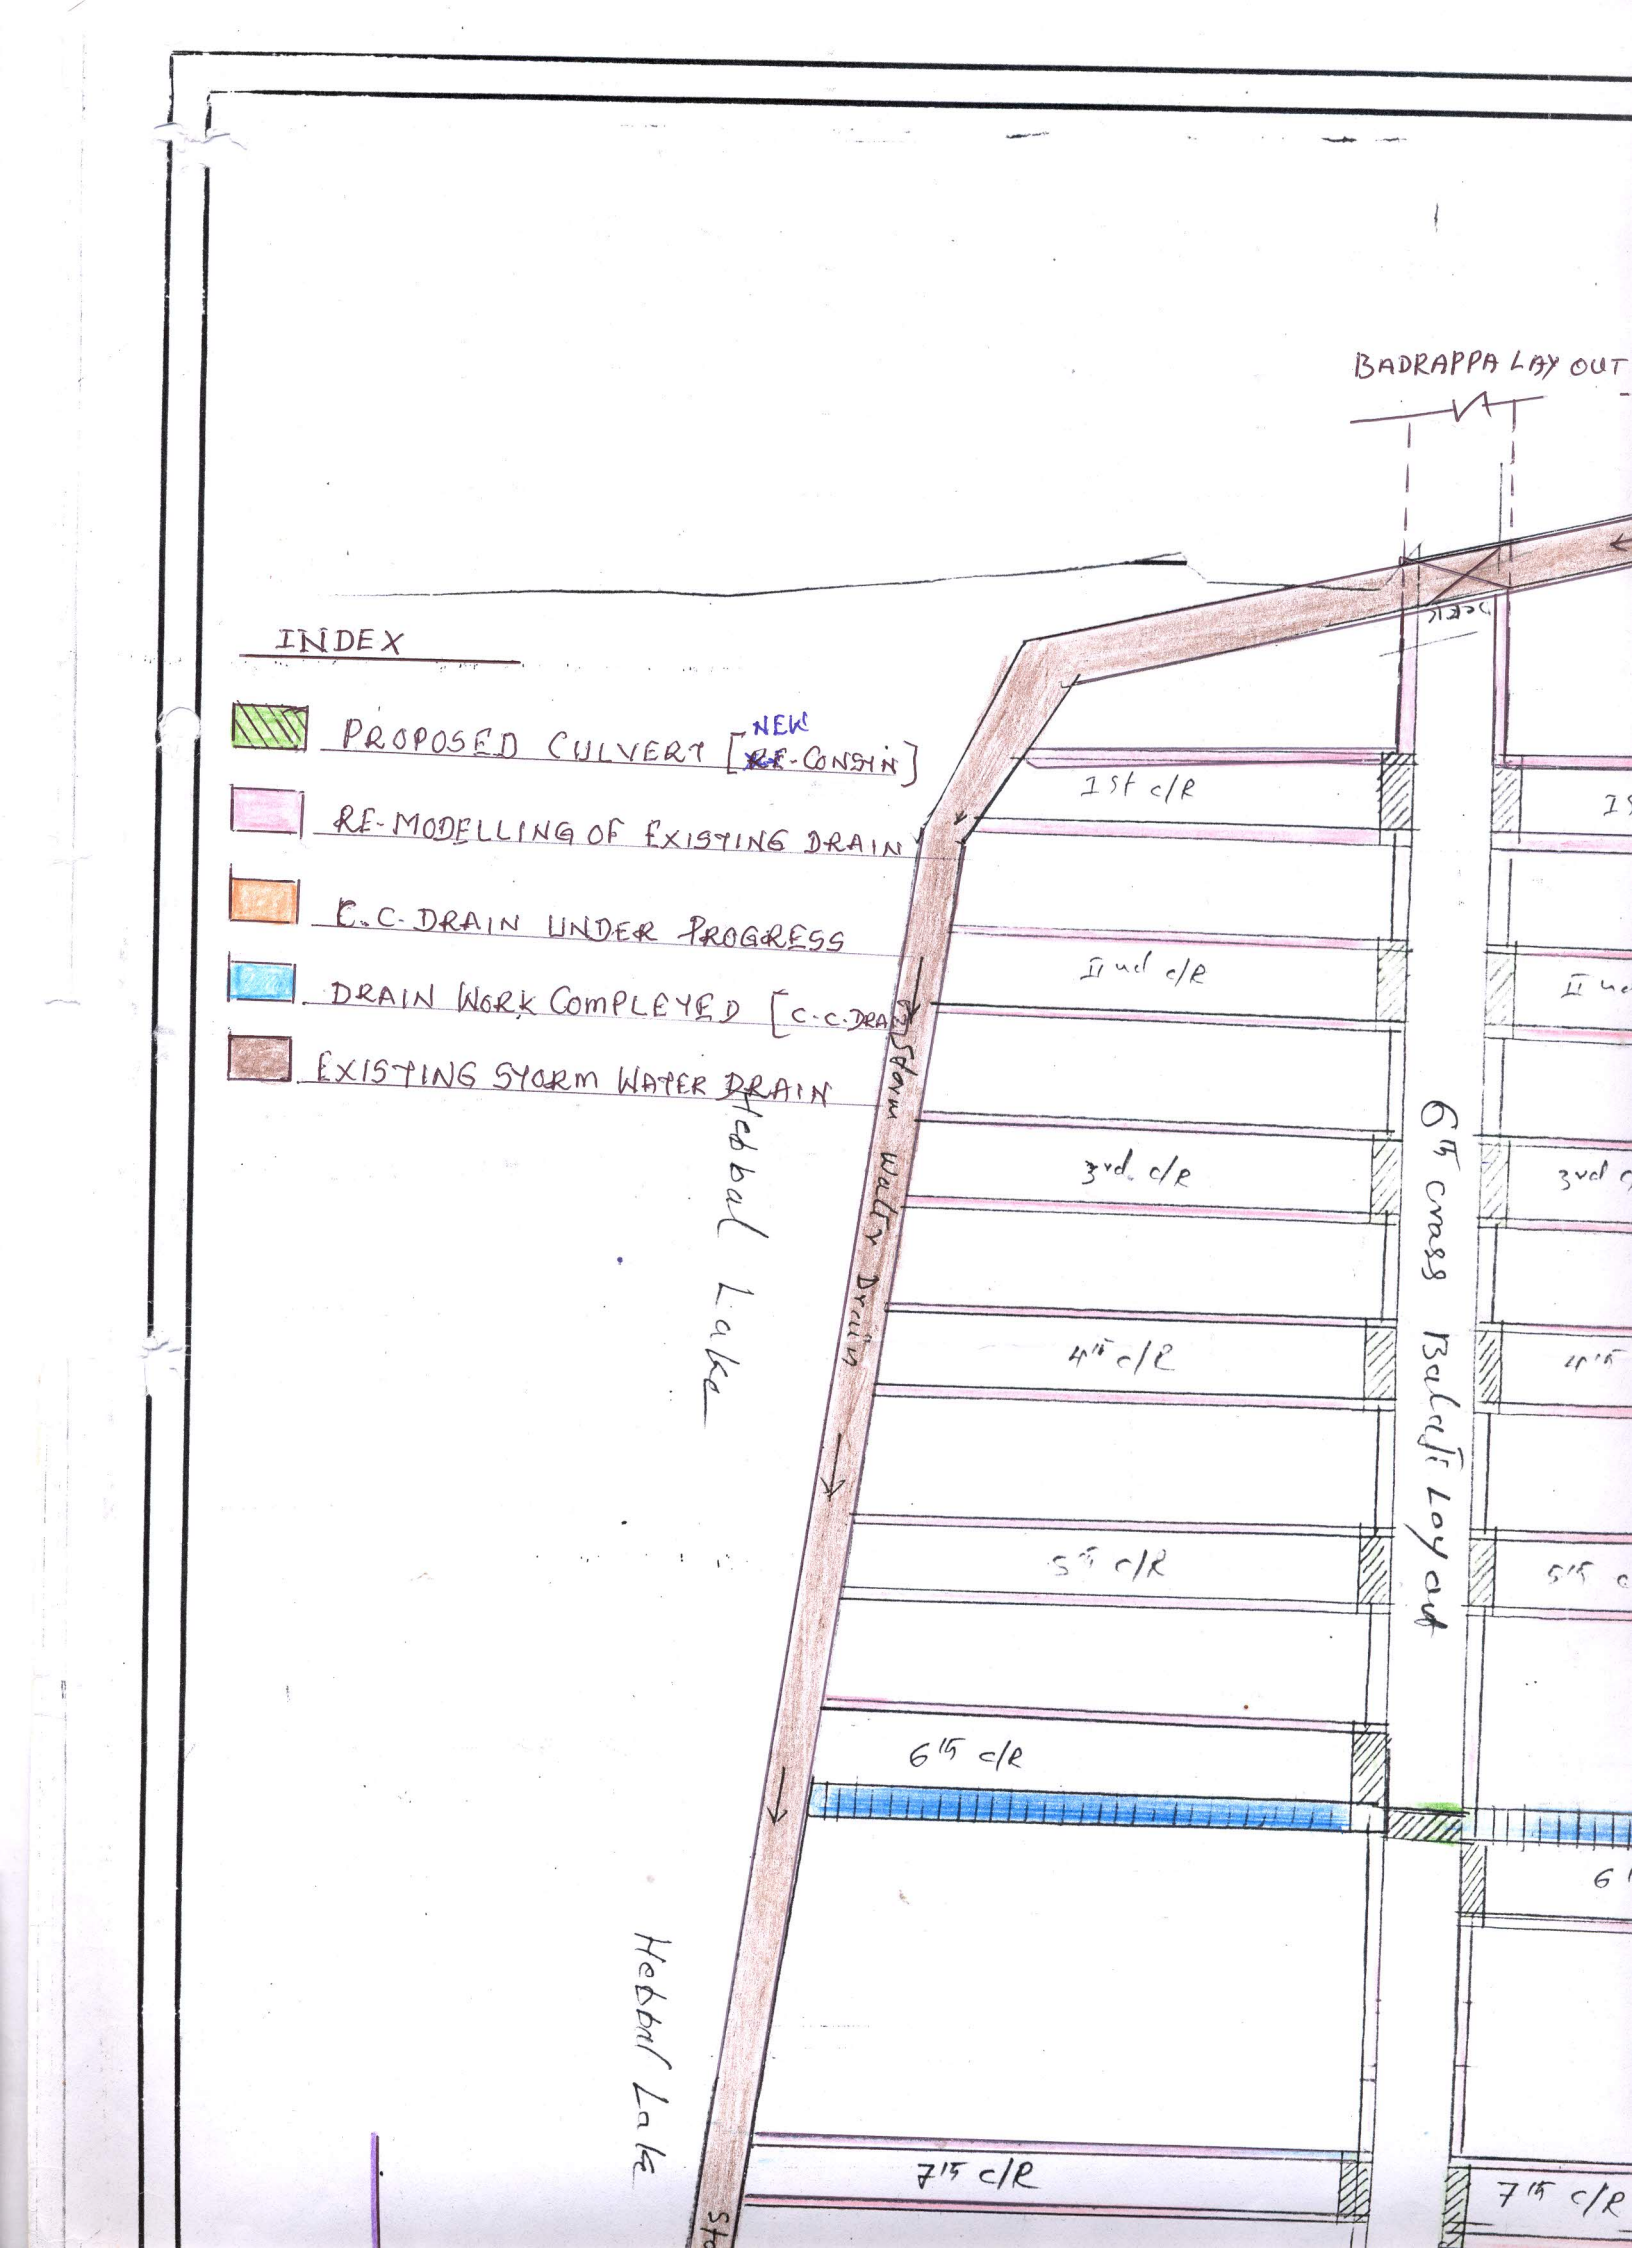
INDEX
PROPOSED CULVERT [NEW RE-CONSTN]
RE-MODELLING OF EXISTING DRAIN
C.C. DRAIN UNDER PROGRESS
DRAIN WORK COMPLEYED [C.C. DRAIN]
EXISTING SYORM WATER DRAIN
BADRAPPA LAY OUT
1st c/R
IInd c/R
3rd c/R
4th c/R
5th c/R
6th c/R
7th c/R
60 cross Balaji Layout
Storm Water Drain
Hebbal Lake
Hebbal Lake

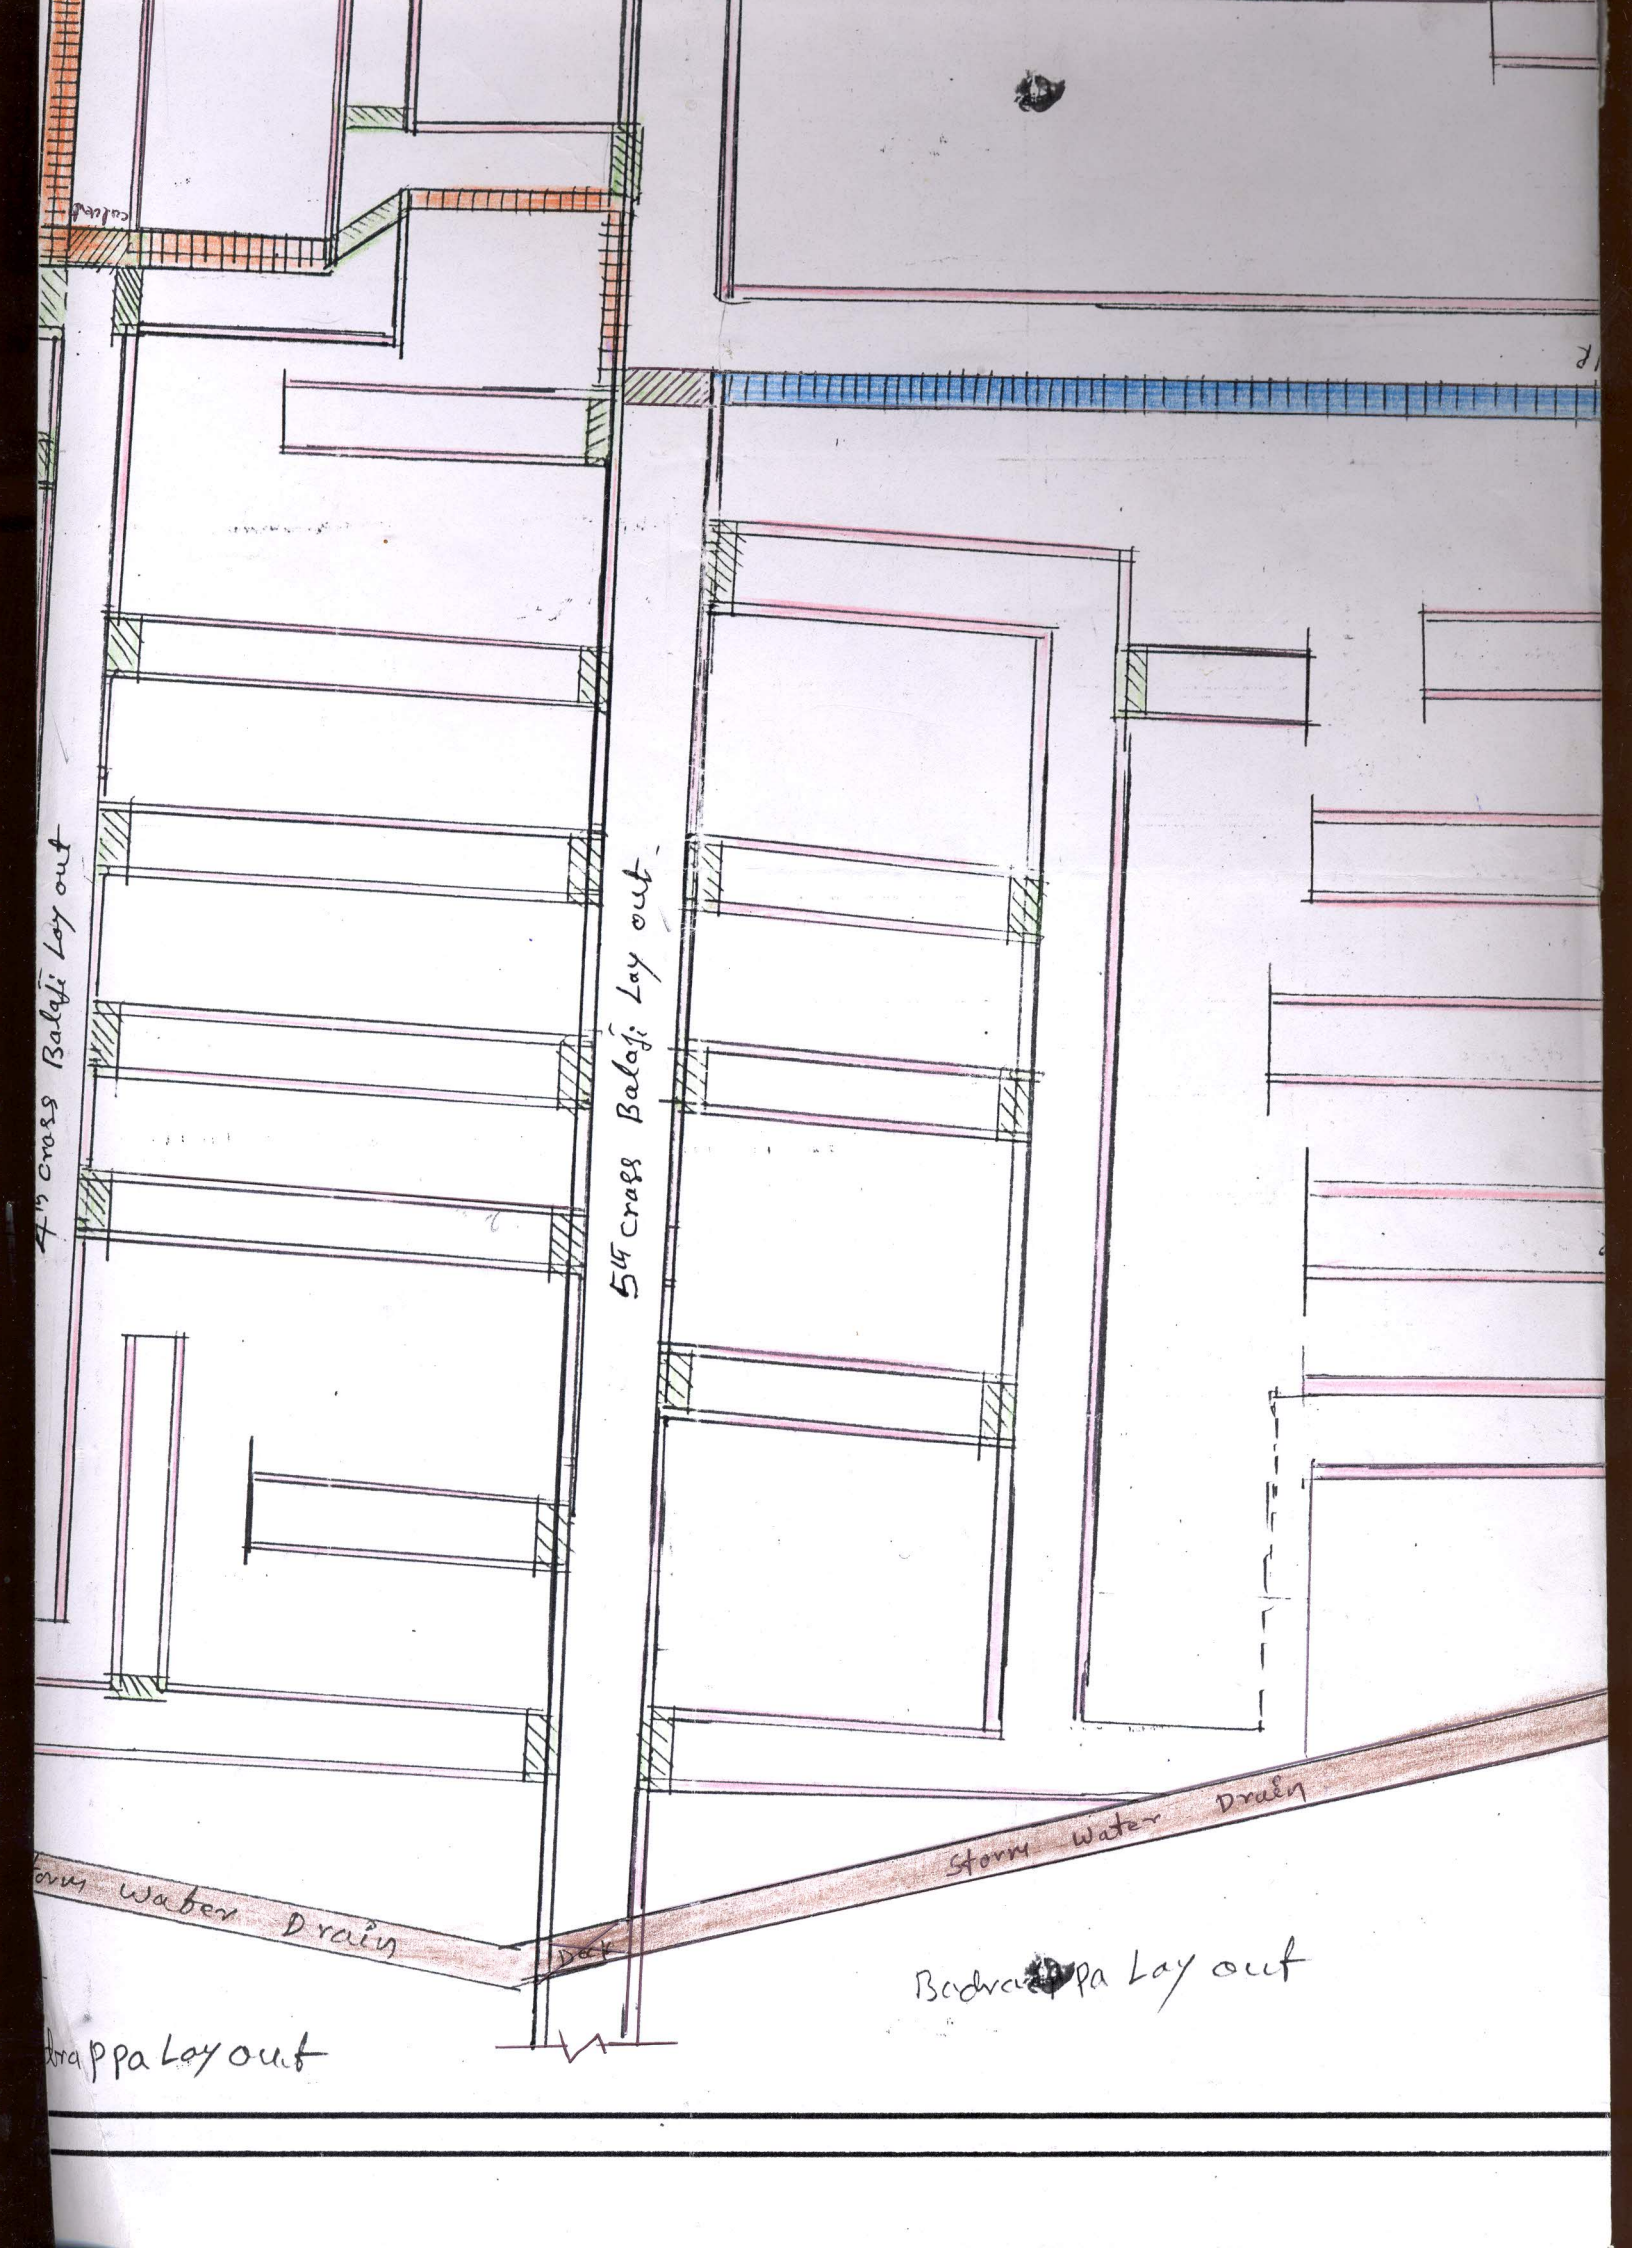
4th cross Balaji Lay out
5th cross Balaji Lay out
Storm Water Drain
Storm Water Drain
Badrappa Lay out
drappa Lay out

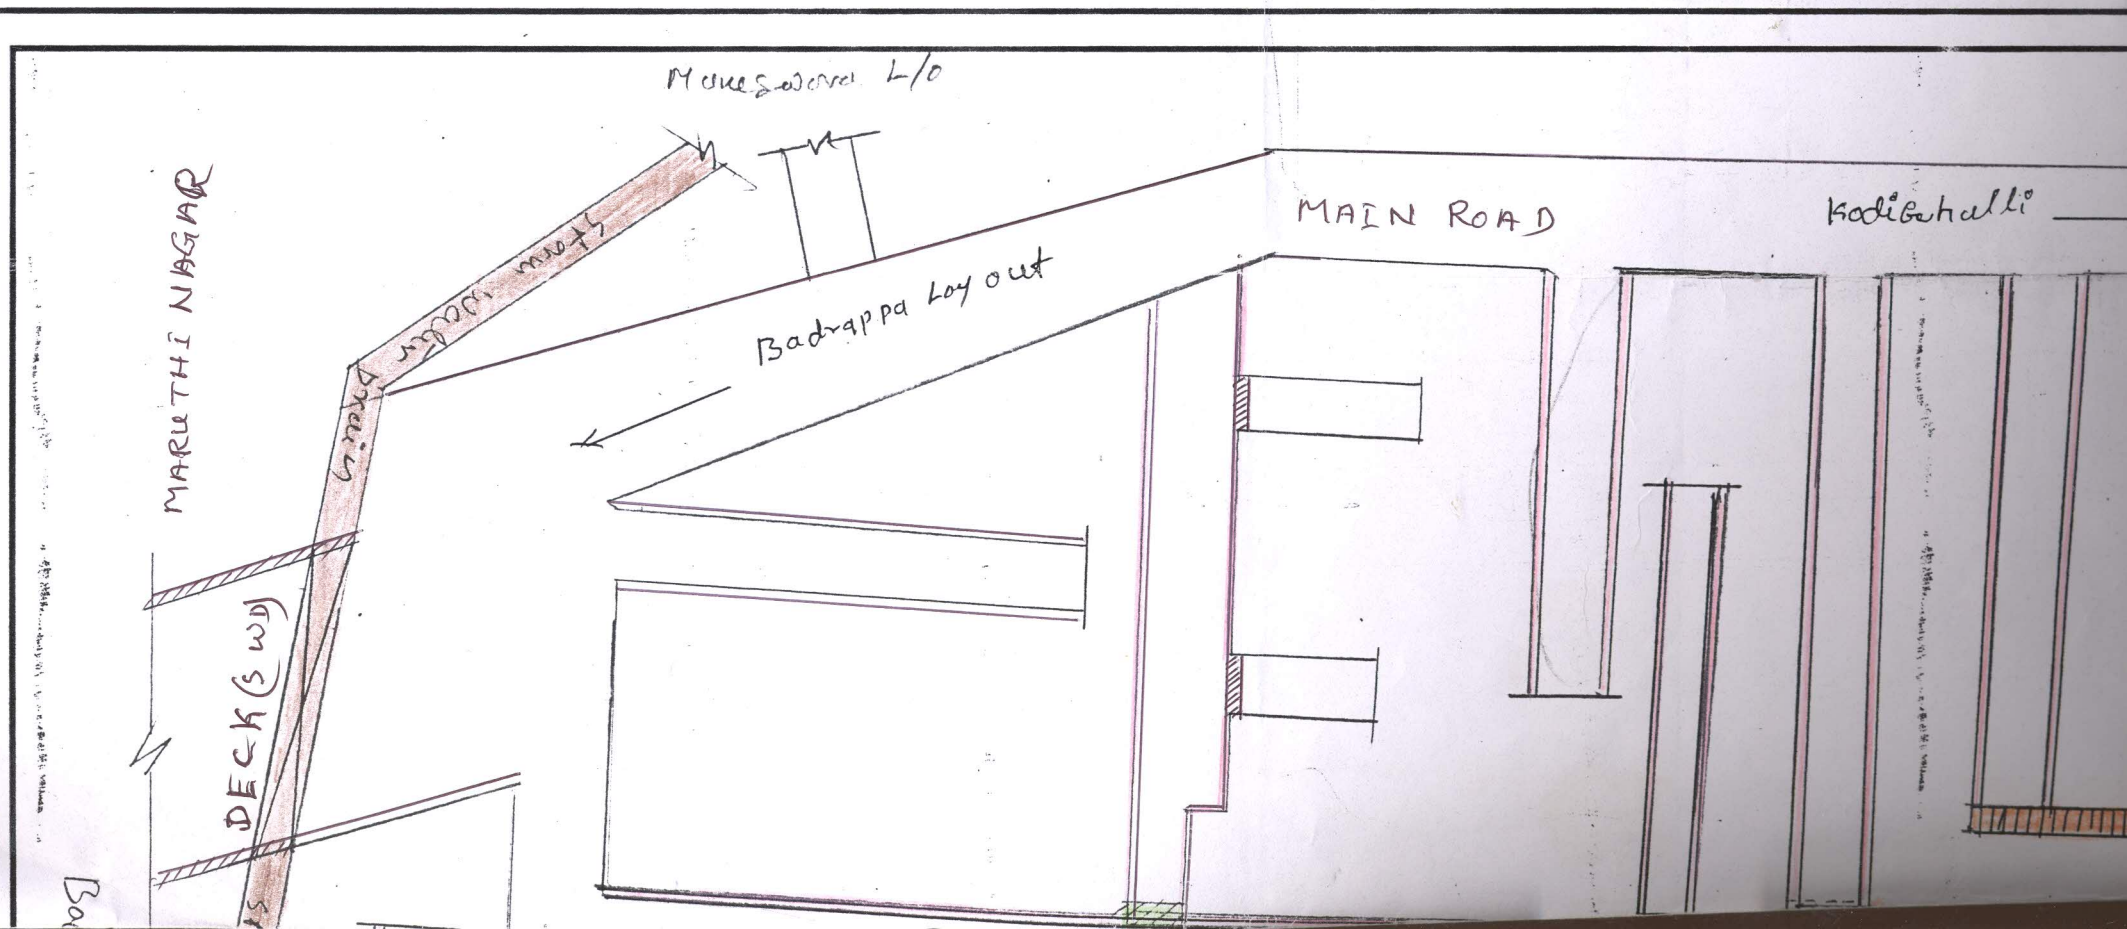
MAIN ROAD
Kodigehalli
Badrappa Layout
MARUTHI NAGAR
DECK(S WD)